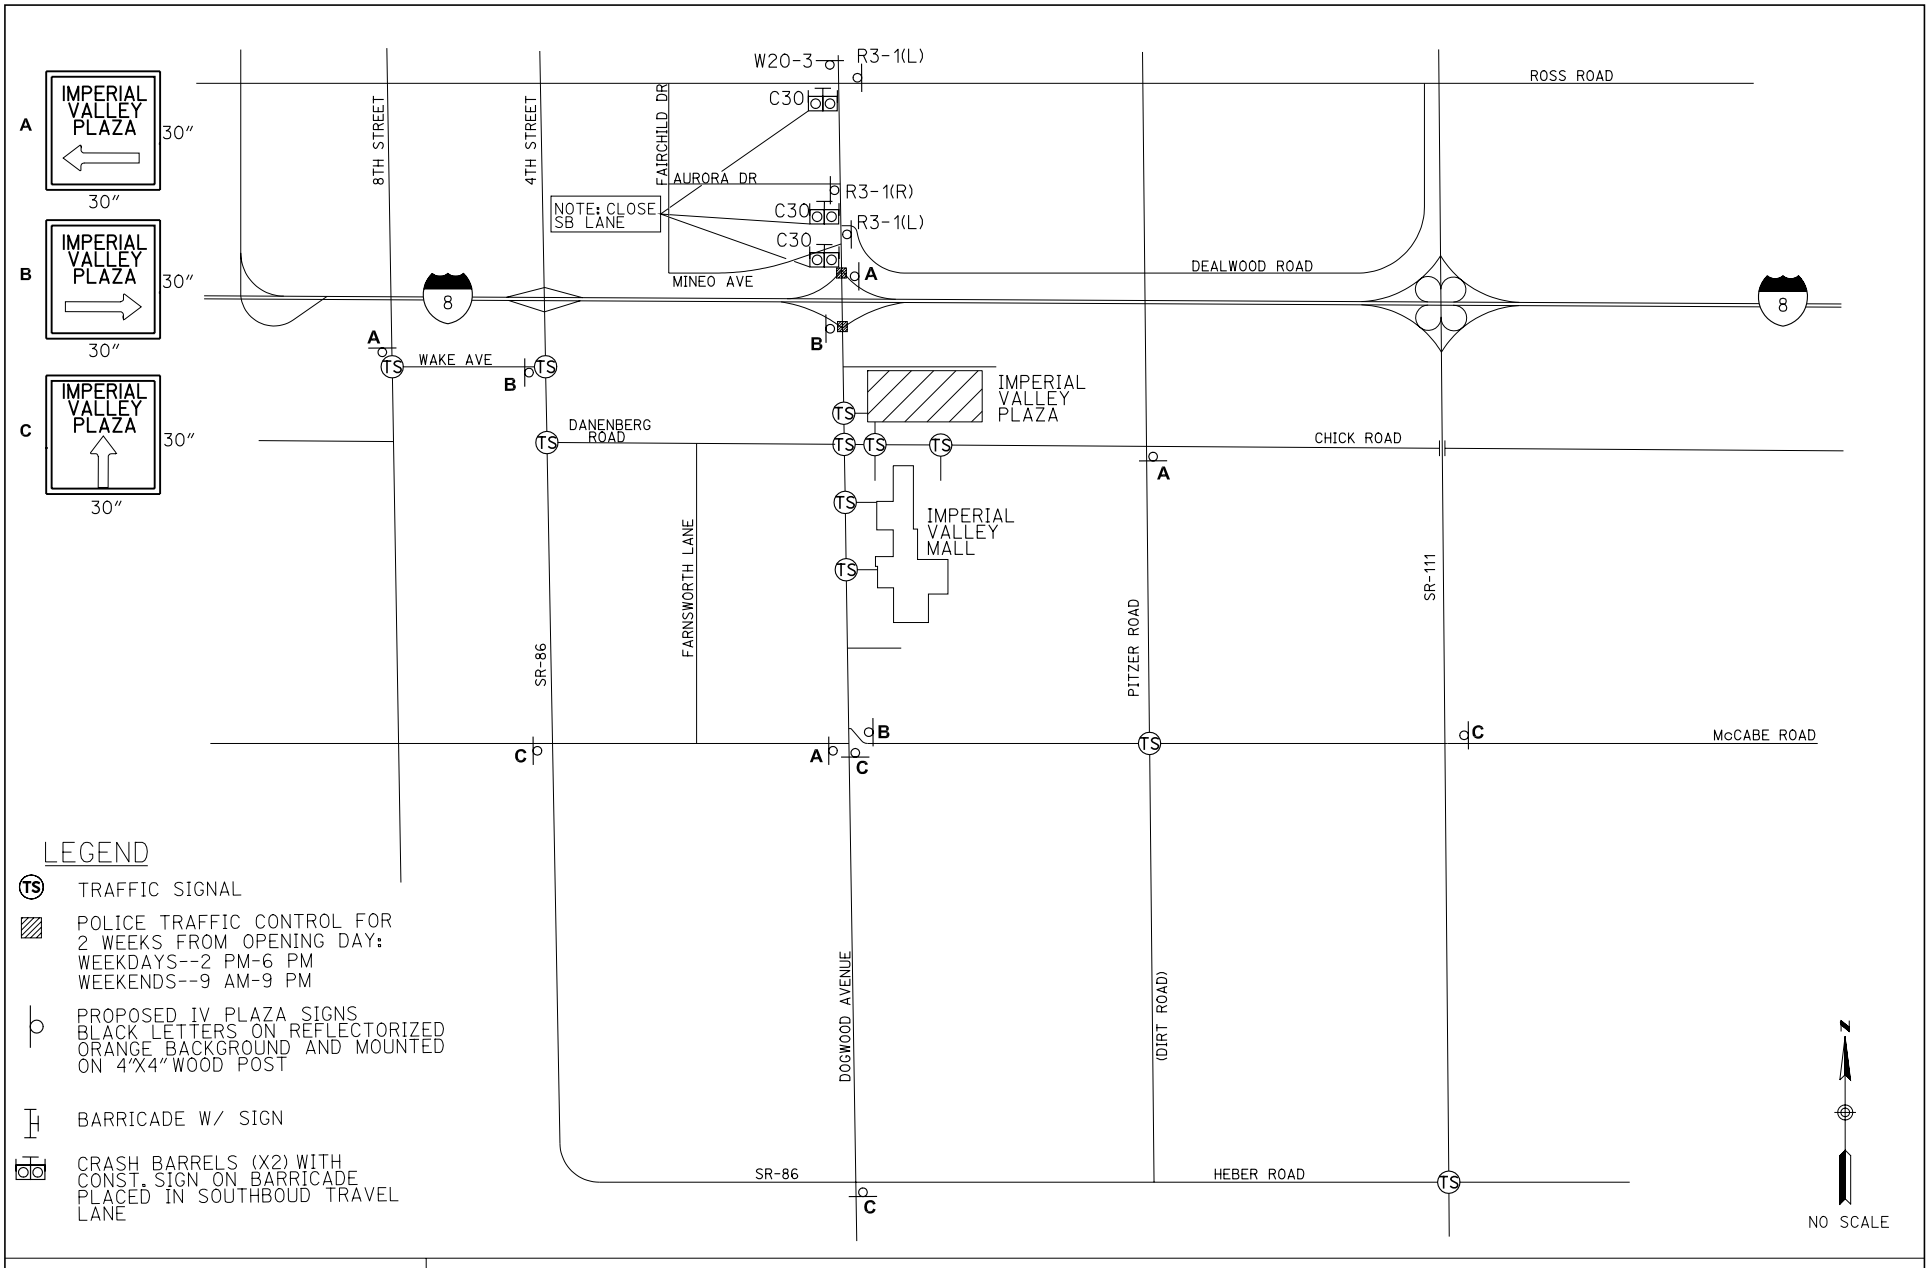

RICK™ ENGINEERING COMPANY

IMPERIAL VALLEY PLAZA

TRAFFIC MANAGEMENT PLAN

© 2000 Rick Engineering Company

T:\El_Centro_Traffic_Signals\TMP\TMPsansCaltrans.dgn
\\srv_trn1\rickstandards\bentley_2006\workspace\projects\corpstds_2005_sd\!plot\CorpStds_2005_SDhalf.pen
14-NOV-2007 17:16